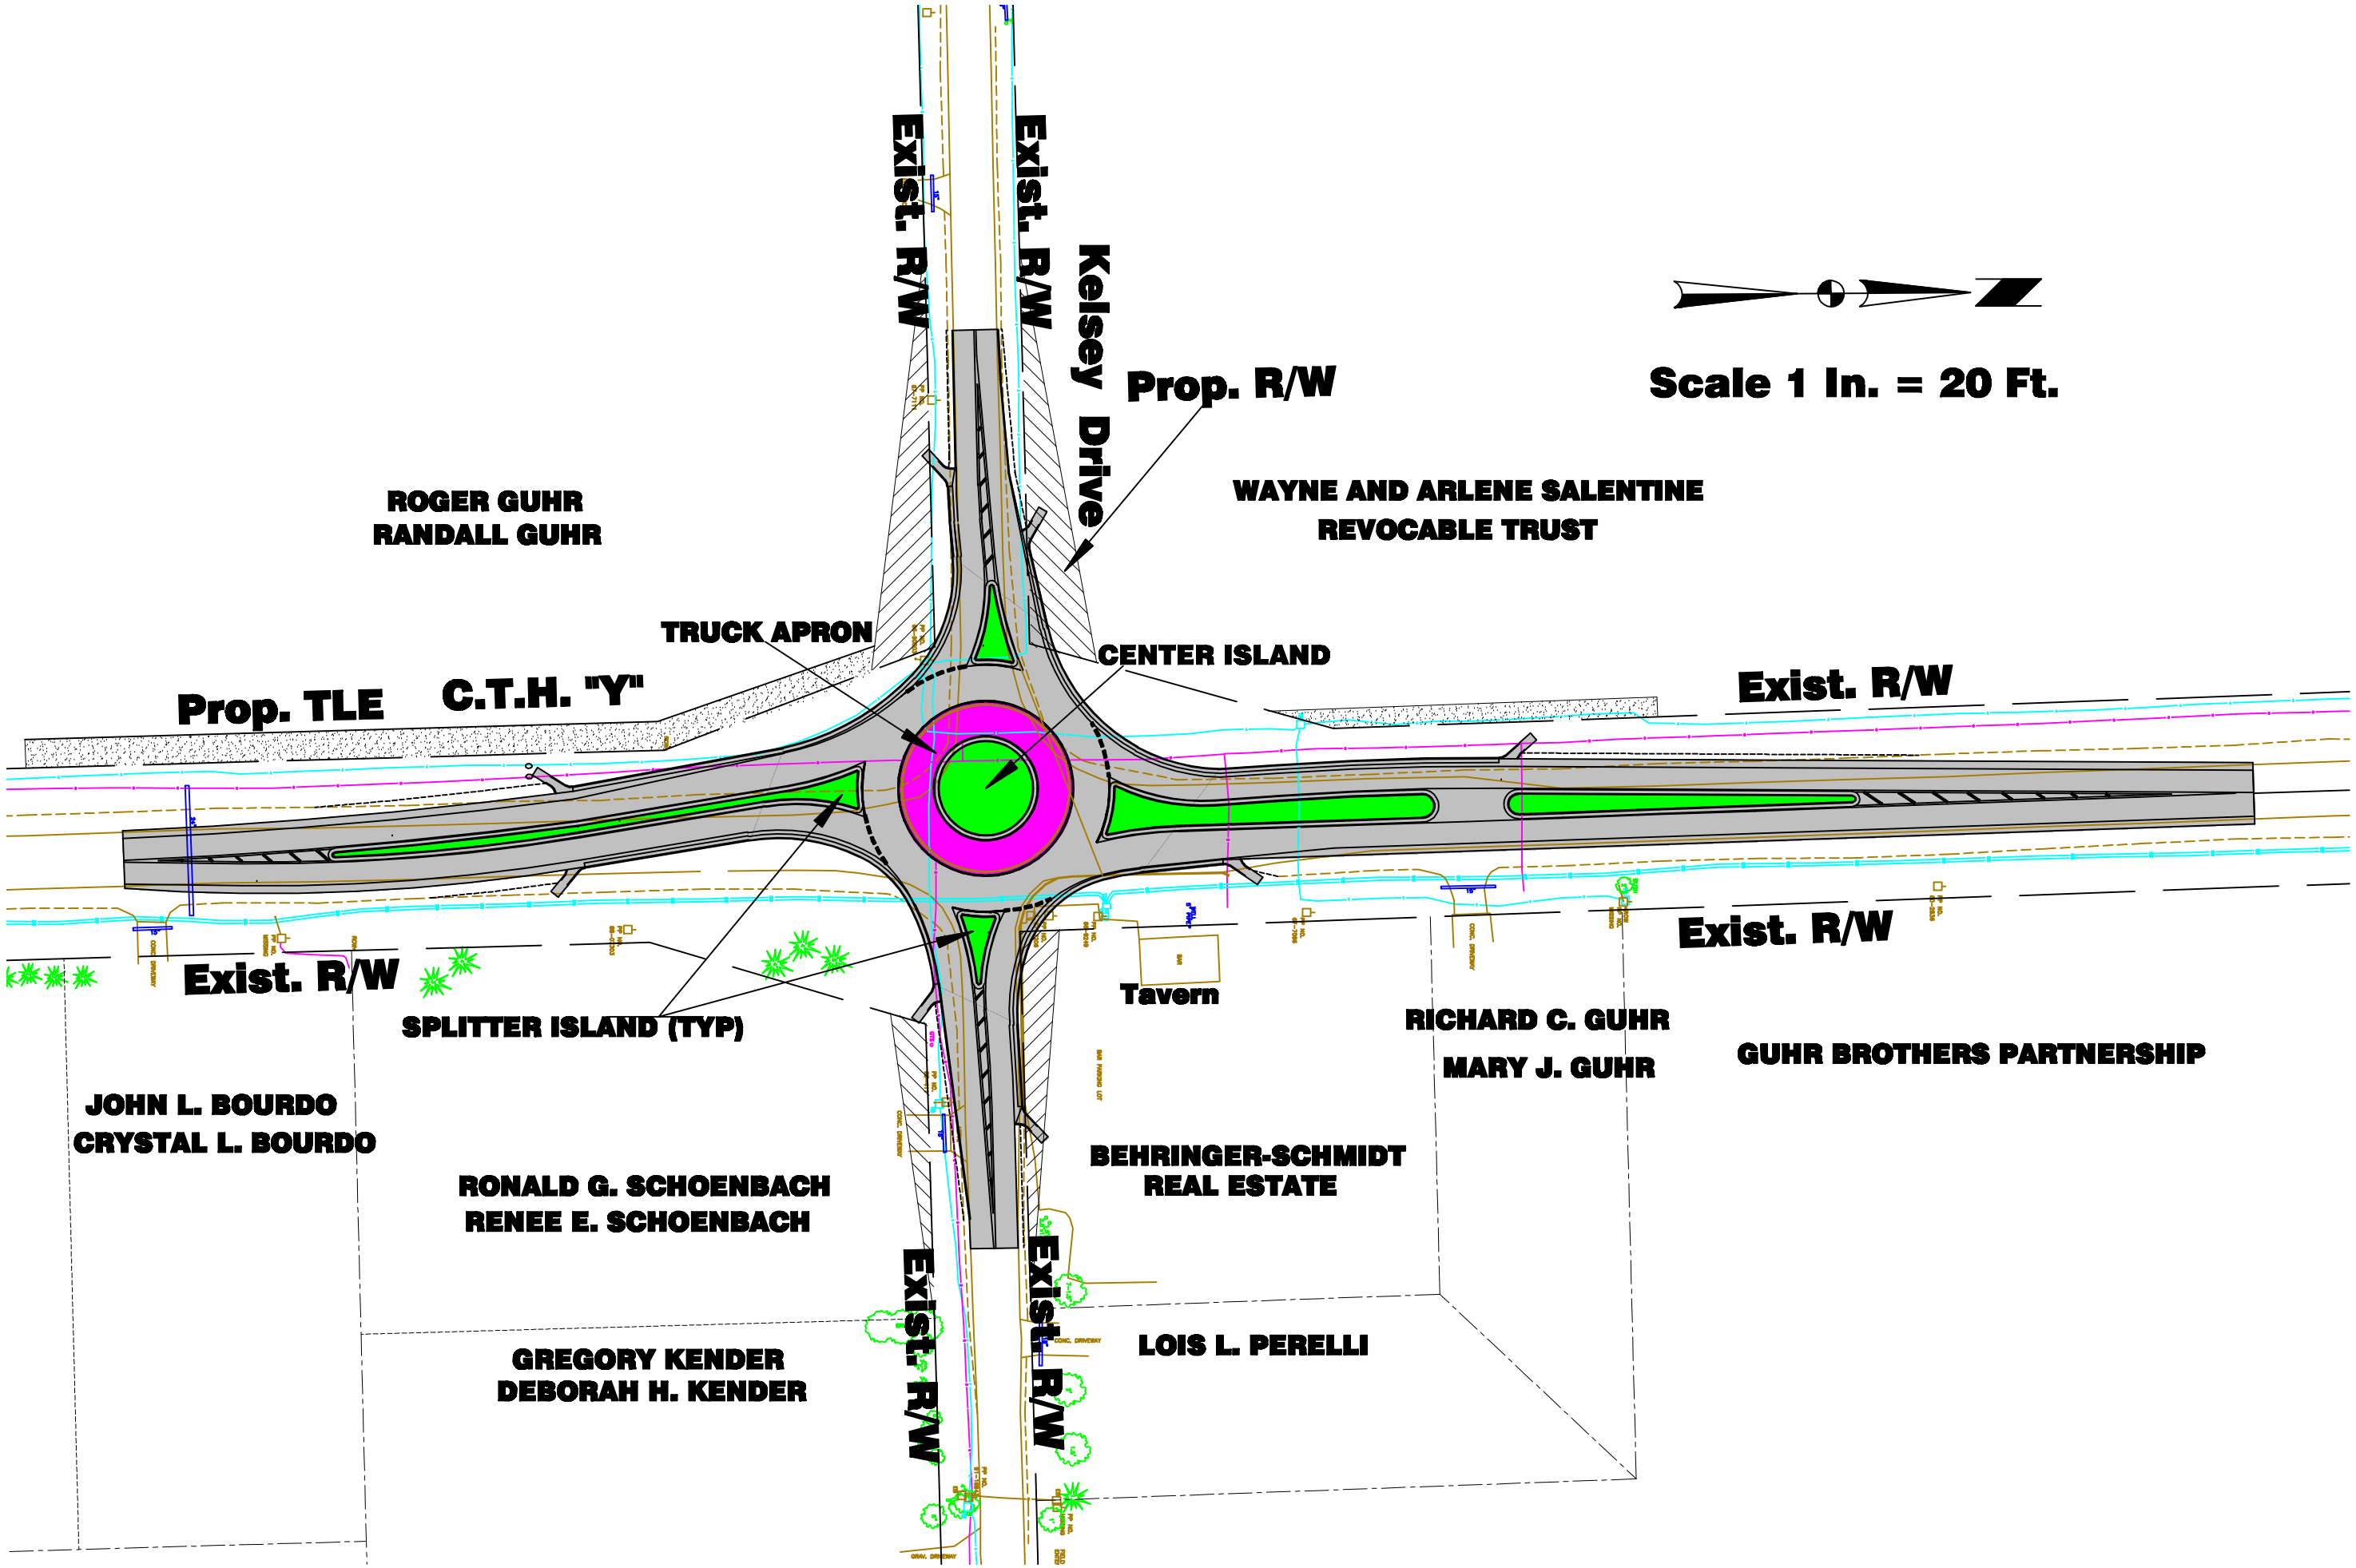
Exist. R/W
Exist. R/W
Kelsey Drive
Prop. R/W
Scale 1 In. = 20 Ft.
ROGER GUHR
RANDALL GUHR
WAYNE AND ARLENE SALENTINE
REVOCABLE TRUST
TRUCK APRON
CENTER ISLAND
Prop. TLE
C.T.H. "Y"
Exist. R/W
Exist. R/W
Exist. R/W
SPLITTER ISLAND (TYP)
Tavern
RICHARD C. GUHR
MARY J. GUHR
GUHR BROTHERS PARTNERSHIP
JOHN L. BOURDO
CRYSTAL L. BOURDO
RONALD G. SCHOENBACH
RENEE E. SCHOENBACH
BEHRINGER-SCHMIDT
REAL ESTATE
Exist. R/W
Exist. R/W
GREGORY KENDER
DEBORAH H. KENDER
LOIS L. PERELLI